BK 48 PG 42

CORNER RECORD

Document Number CR 5274

City of Oakland County of Alameda, California

Brief Legal Description Pin Monument(11NW60BM) on Wilton Dr between # 6861 & 6867.

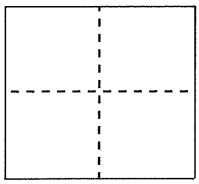

CORNER TYPE

Government Corner ☐ Control ☐
Meander ☐ Property ☐
Rancho ☐ Other ☒

Date of Survey 2/02/2012

COORDINATES (Optional)

N.
E.
Zone NAD27 ☐ NAD83 ☐
NAD83 Epoch
Elev. 1488.05
Vert. Datum: NGVD29 ☐ NAVD88 ☐
Meas. Units: Metric ☐ Imperial ☐

Corner - Left as found ☒ Found and tagged ☐ Established ☐ Reestablished ☐ Rebuilt ☐

Identification and type of corner found: Evidence used to identify or procedure used to establish or reestablish the corner:

City of Oakland pin monument in standard casting

See drawing on page 2. C

In compliance with section 8871 of the PLS Act, this corner record is being filed PRIOR to P G&E's underground. installations on Wilton Dr.

A description of the physical condition of the monument as found and as set or reset:

The monument is in good condition.

Reference : City of Oakland Mon Tie Bk 22 pg 16

SURVEYOR'S STATEMENT

This Corner Record was prepared by me or under my direction in conformance with the Professional Land Surveyor's Act on 27. FEB. 13

Signed P.L.S or R.C.E. No. 4700

PROFESSIONAL LAND SURVEYOR GILBERT E. HAYES No. 4700 SEAL Exp 9-30-13 STATE OF CALIFORNIA

COUNTY SURVEYOR'S STATEMENT

This Corner Record was received 12/21/2012
and examined and filed 3-17-13

Signed Reid Penland P.L.S ~~or R.C.E~~. No. 5726

Title COUNTY SURVEYOR

PROFESSIONAL LAND SURVEYOR RUSSELL R. PENLAND, JR. SEAL EXP. 12-31-13 PLS 5726 STATE OF CALIFORNIA

County Surveyor's Comment:

Rev. 7/03

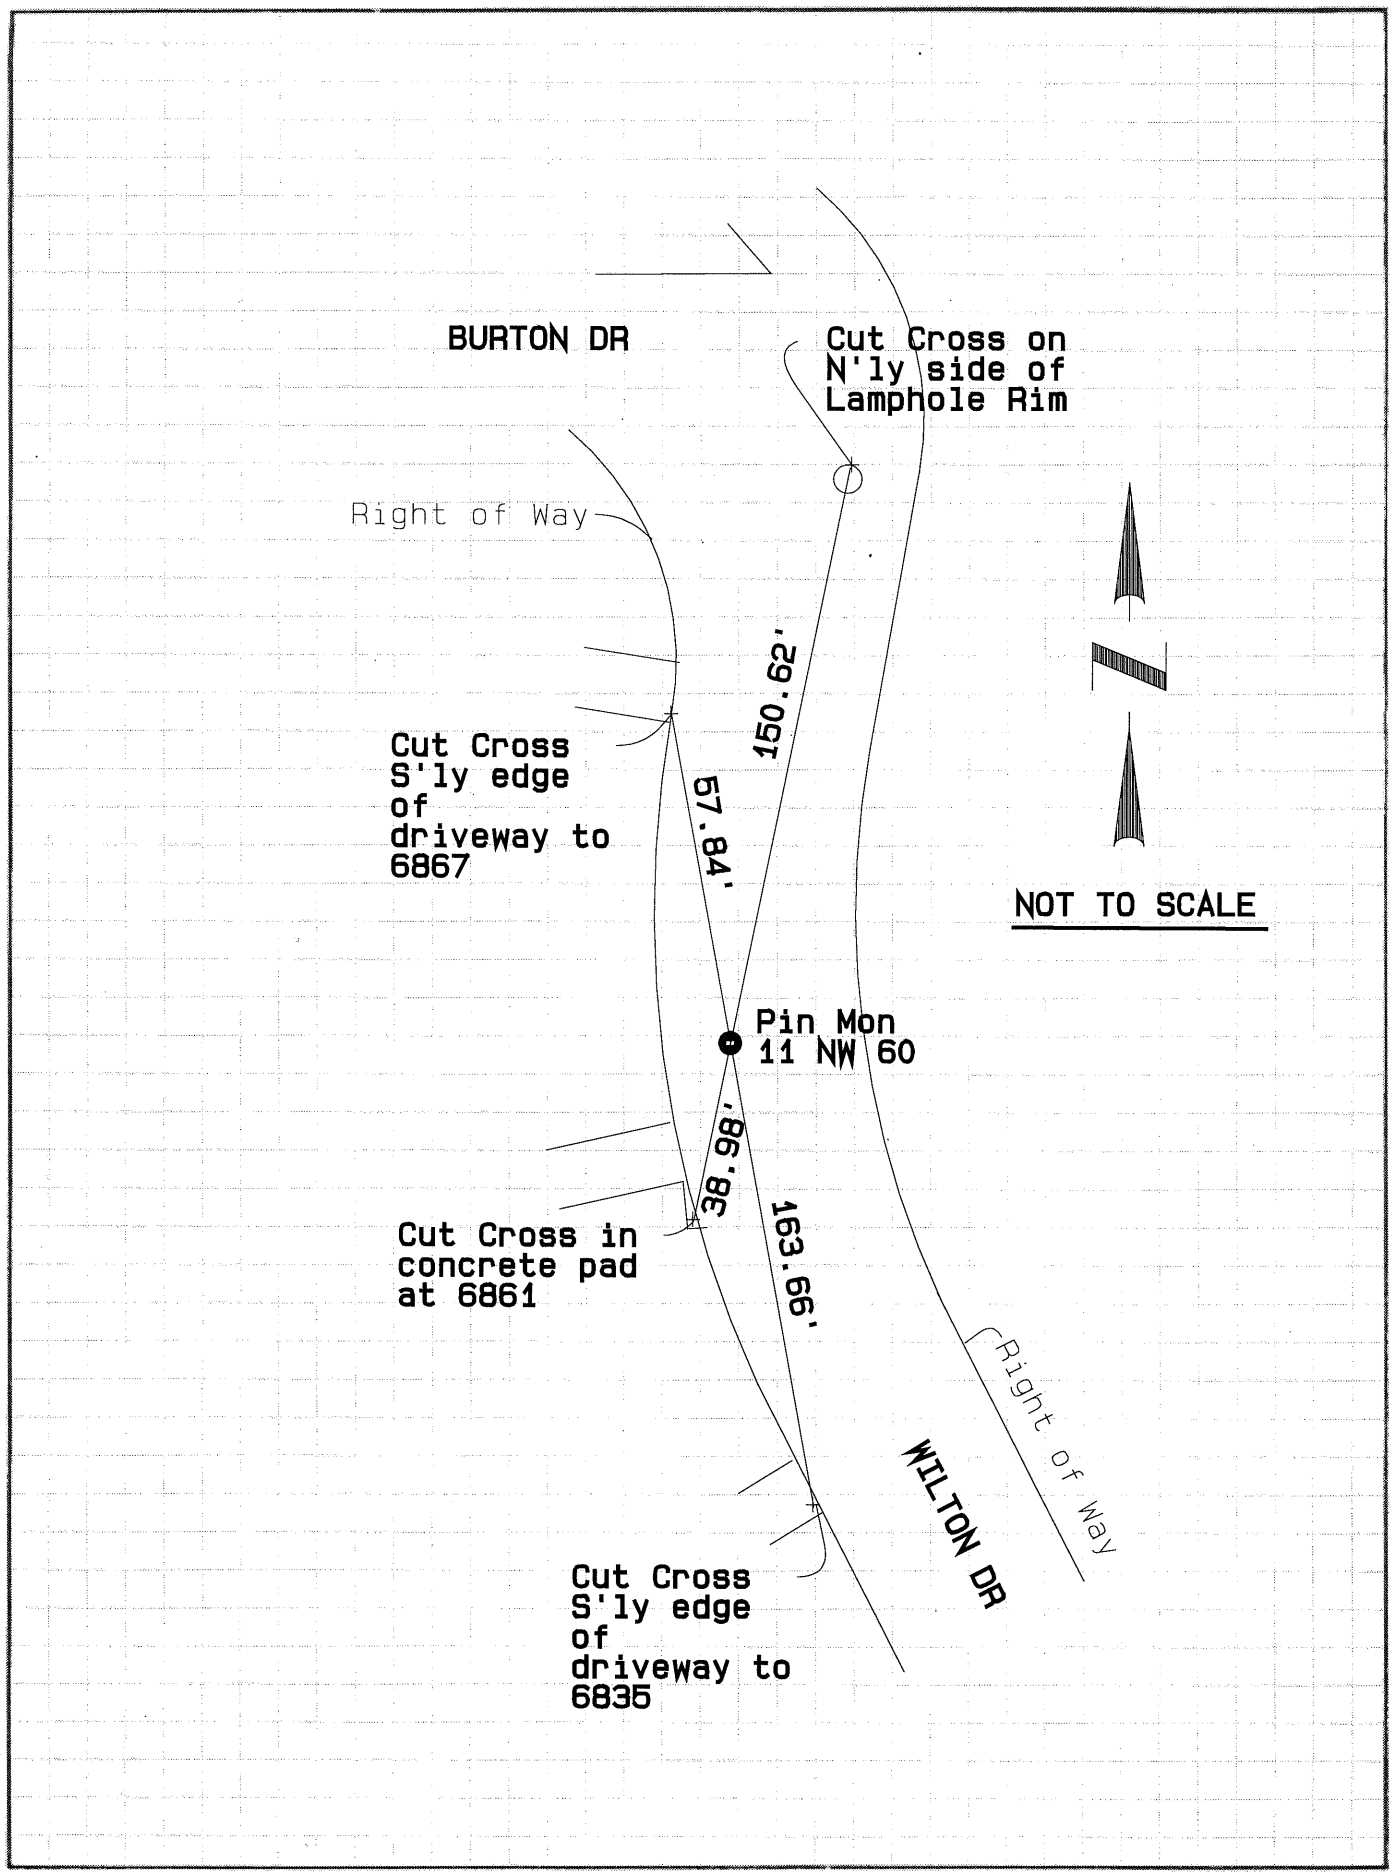
BURTON DR
Cut Cross on N'ly side of Lamphole Rim
Right of Way
150.62'
Cut Cross S'ly edge of driveway to 6867
57.84'
NOT TO SCALE
Pin Mon 11 NW 60
38.98'
163.66'
Cut Cross in concrete pad at 6861
Right of Way
WILTON DR
Cut Cross S'ly edge of driveway to 6835