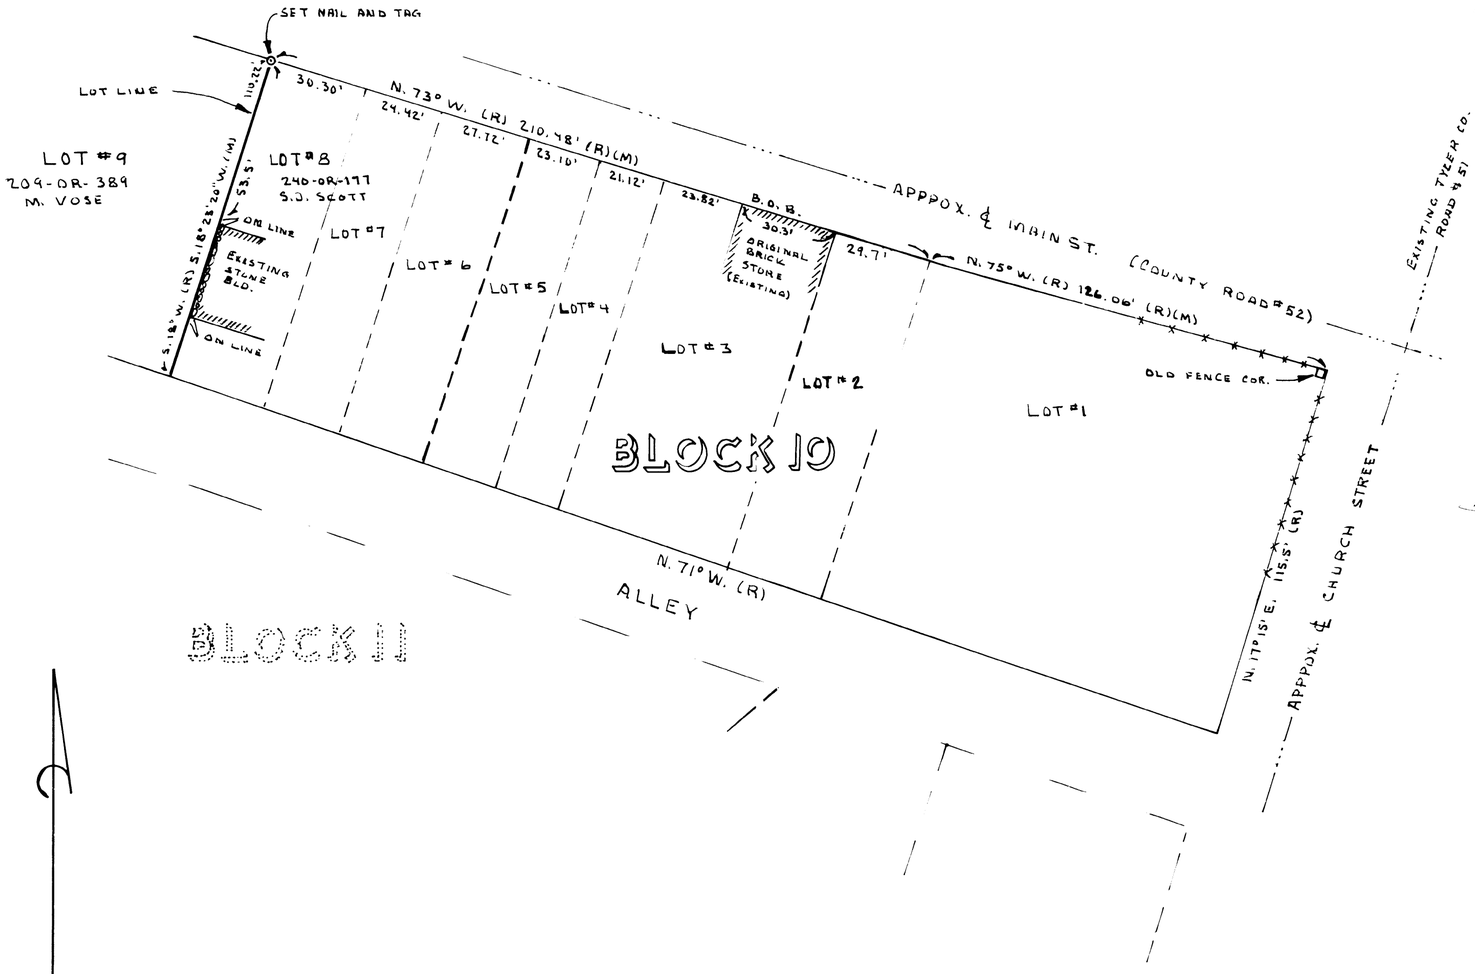


# RECORD OF SURVEY FOR MR. M. VOSE

SECTION 34 T.8N., R. 11E. M.D.B. & M.
LOT LINE BETWEEN LOT # 8 AND # 9 BLOCK 10,
FIDDLETOWN TOWNSITE, AMADOR COUNTY, CALIFORNIA
DEED REF: 209-OR-389
SCALE 1" = 30' DEC. 1973

SURVEYOR'S CERTIFICATE

THIS MAP CORRECTLY REPRESENTS A SURVEY MADE BY ME OR UNDER MY DIRECTION IN CONFORMANCE WITH THE REQUIREMENTS OF THE LAND SURVEYOR'S ACT AT THE REQUEST OF MR. VOSE IN DEC. 1973.

Robert E. Hamm
ROBERT HAMM L.S. 3488

COUNTY SURVEYOR'S CERTIFICATE

THIS MAP HAS BEEN EXAMINED FOR CONFORMANCE WITH THE REQUIREMENTS OF THE LAND SURVEYOR'S ACT THIS 19th DAY OF Dec, 1973.

Keith Crane L.S. 2774
AMADOR COUNTY SURVEYOR

COUNTY RECORDER'S CERTIFICATE

FILED THIS 19th DAY OF December, 1973 AT 4:57 P.M. IN BOOK 23 OF MAPS AND PLATS AT PAGE —, AT THE REQUEST OF THE AMADOR COUNTY SURVEYOR.

[illegible] BY: [illegible] DEPUTY
AMADOR COUNTY RECORDER FEE: [illegible]

NOTES & LEGEND:

⊙ SET NAIL AND TAGGED L.S. 3488 ON ROCK.

RECORD BEARINGS AND DISTANCES WERE TAKEN FROM THE ORIGINAL TOWNSITE FIELD NOTES, DATED 1871.

BASIS OF BEARING IS THE FRONT OF ORIGINAL BRICK STORE N. 73° W. AS SHOWN IN FIELD NOTES.
(R) RECORD (M) MEASURED

COMPLIANCE CERTIFICATE

THIS MAP HAS BEEN EXAMINED FOR COMPLIANCE WITH THE PROVISIONS OF THE SUBDIVISION MAP ACT AND ALL LOCAL ORDINANCES ENACTED PURSUANT THERETO.

Keith Crane L.S. 2774
AMADOR COUNTY SURVEYOR — 12-19-1973 DATE

HARDGROVE-HAMM ASSOCIATES
CIVIL ENGINEER LAND SURVEYORS
SCALE: 1"=30' W.O. 234 DATE: DEC. 1973
JACKSON, CALIFORNIA